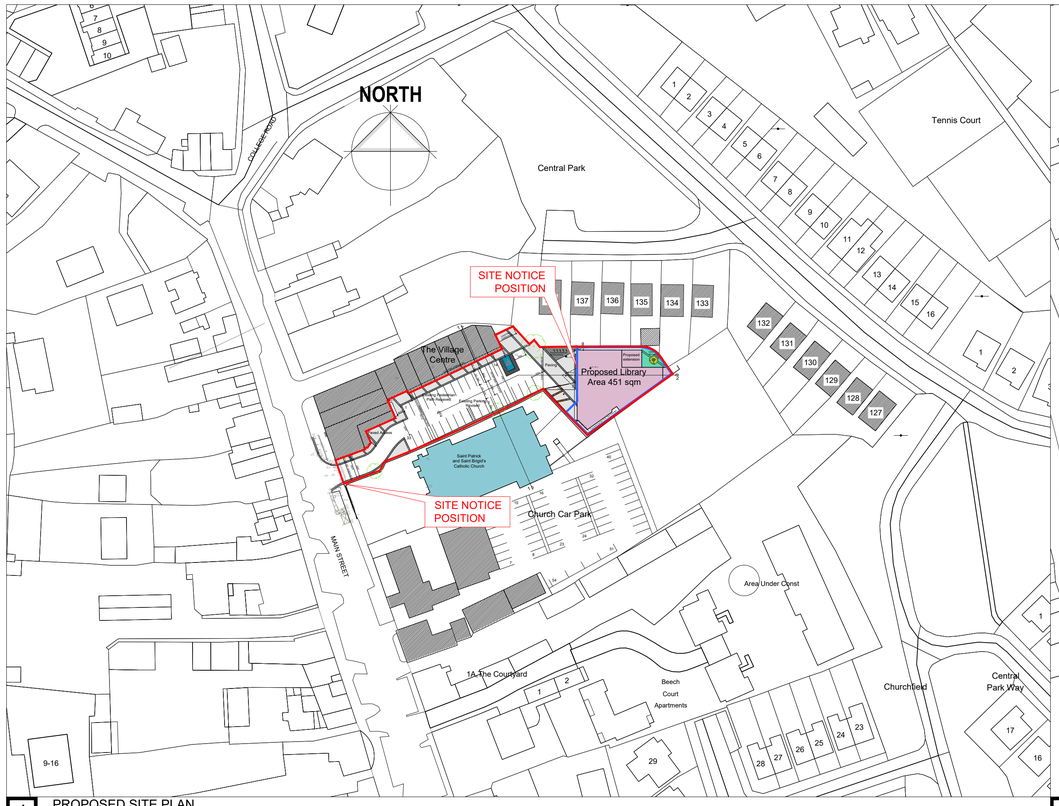

1 PROPOSED SITE PLAN
SCALE 1:1000

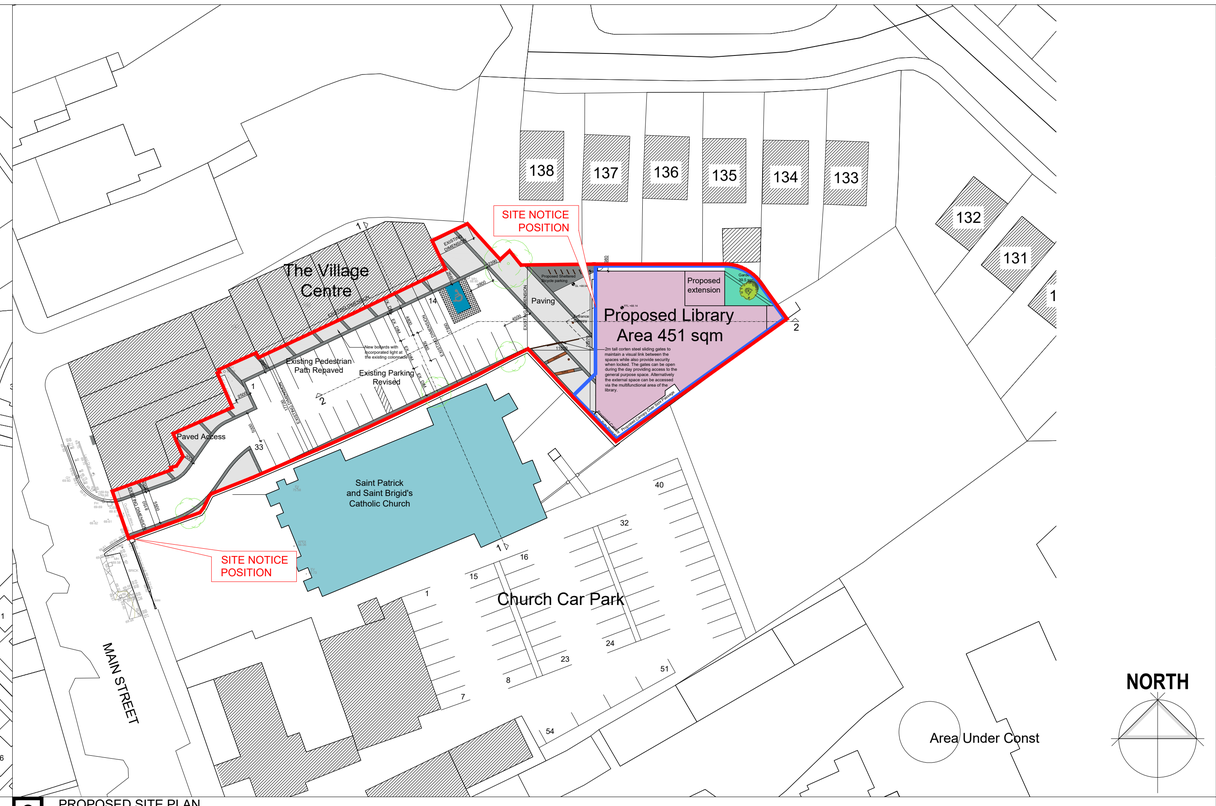

2 PROPOSED SITE PLAN
SCALE 1:500

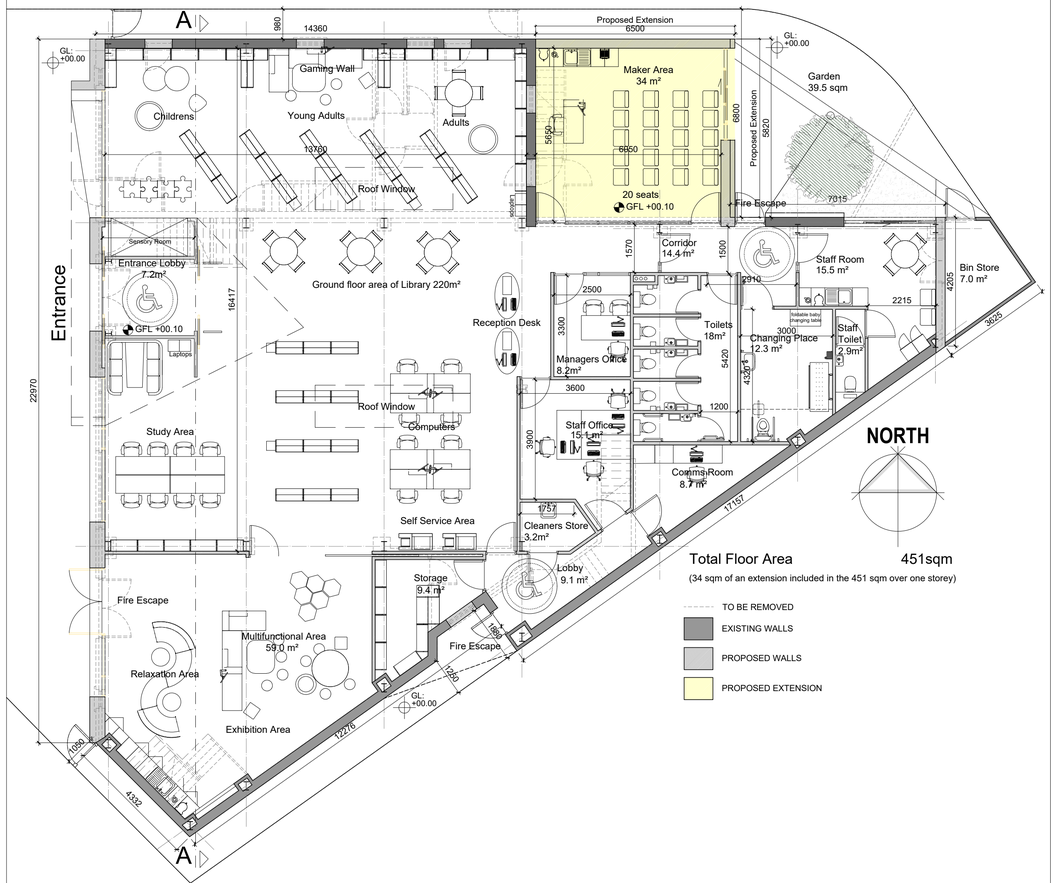

3 PROPOSED GROUND FLOOR PLAN
SCALE 1:100

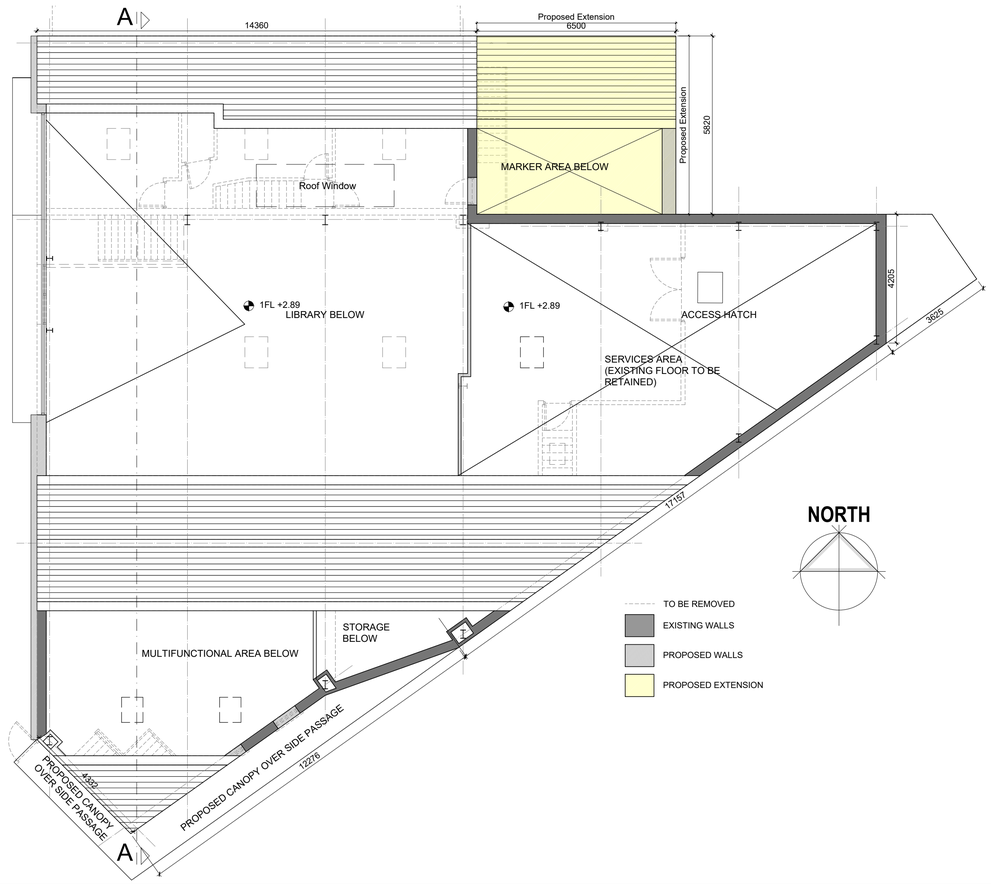

4 PROPOSED FIRST FLOOR PLAN
SCALE 1:100

NOTES

This drawing has been prepared for the following purpose only:

PART8

It should not be used, nor information contained therein
be relied upon, for any other purpose whatsoever.

All drawings to be read in conjunction with all other related documents and other consultants drawings and documentation. Architects to be informed immediately of any discrepancies before work proceeds.

DIMENSIONS

Figured dimensions only to be taken from this drawing.
All dimensions to be checked on site, Architects to be informed immediately of any discrepancies before work proceeds.

© COPYRIGHT

This drawing and any design hereon is copyright of **Deaton Lysaght Architects** and must not be reproduced
in whole or in part without their express written consent.

Specification:

LEGEND:

Overall Site Area - 0.199ha

NOTE:
Please refer to landscape design documentation for planting and paving specification.

- Existing Church
- Proposed Library
- Proposed Garden
- Site Boundary
- Ownership Line

Revisions:

No:	Revision:	Date:

Drawing Title:
Proposed Site Plan, Ground Floor and First Floor Plan

Project:
Proposed Library
at Units 8 and 9,
The Village Centre, Main Street,
Clane, Co. Kildare

Client:
Kildare Library Services

Scale:	Drawing No.:	Rev:
AS SHOWN	2131-PP-0100	

Drawn by:	Checked by:	Date:
MW	ML	09-01-23

DEATON LYSAGHT ARCHITECTS
44 SOUTH RICHMOND STREET,
DUBLIN 2, IRELAND
Tel. 353 -1- 4754960
mail@dlarch.ie
www.deatonlysaght.ie
Deaton Lysaght Architects

Page: A1