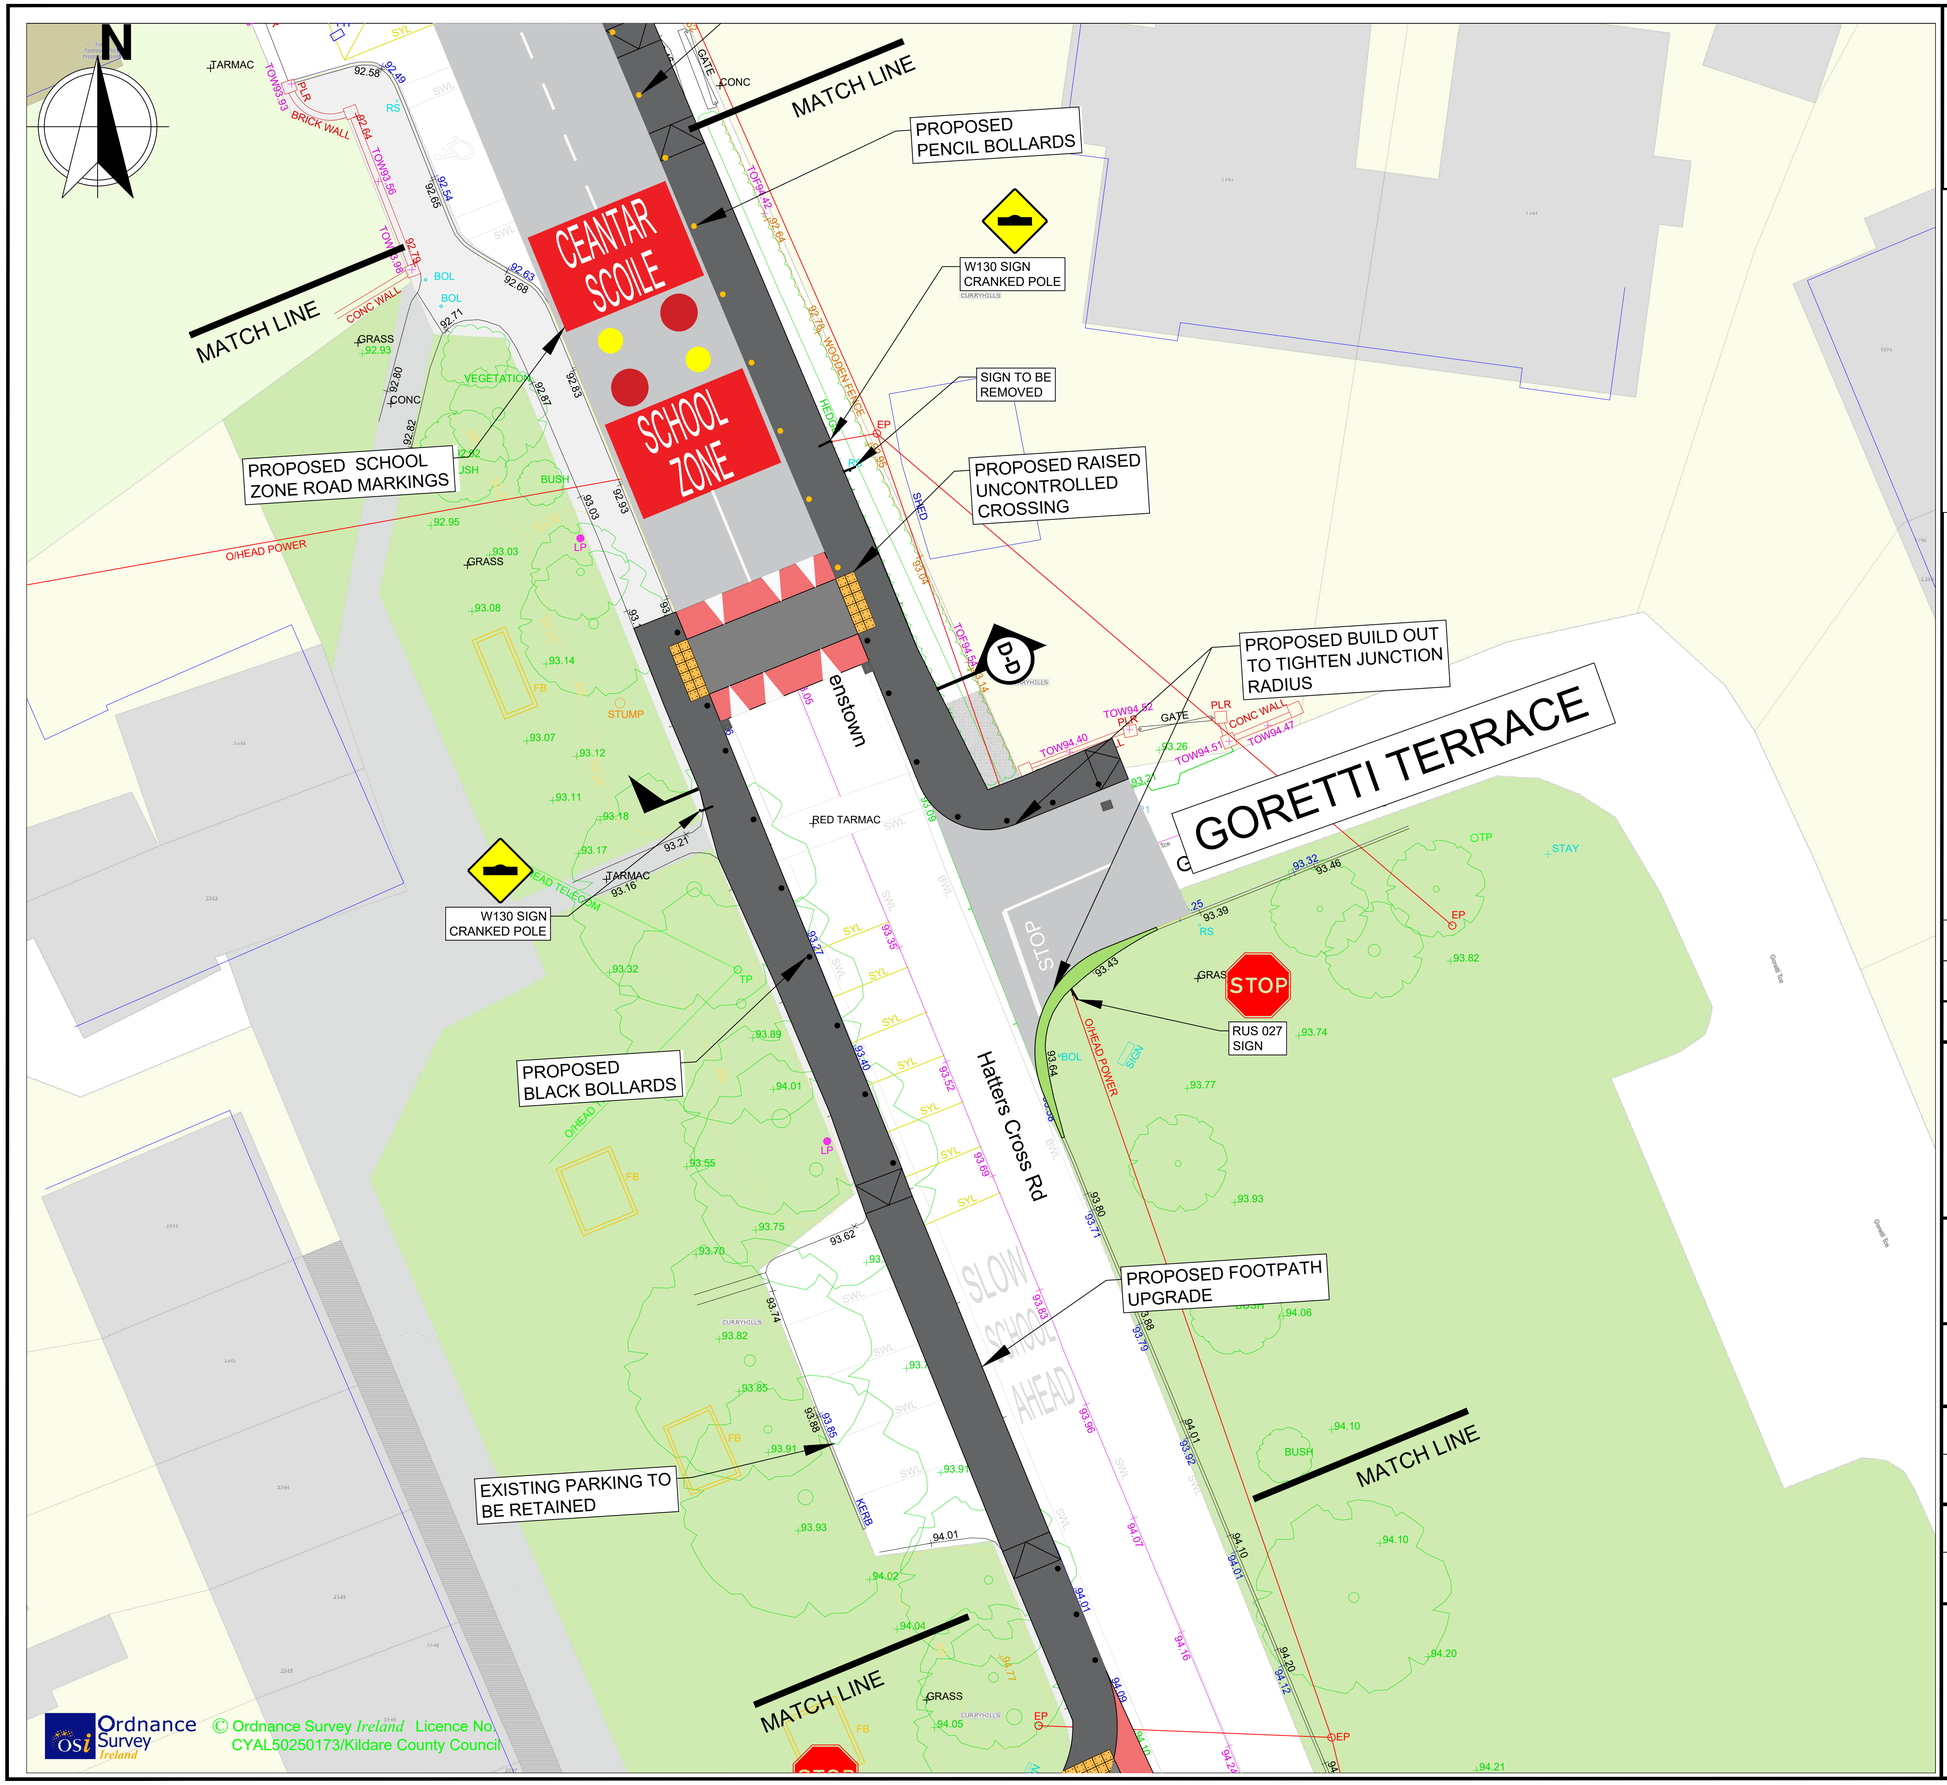

Ordnance Survey Ireland
© Ordnance Survey Ireland Licence No. CYAL50250173/Kildare County Council

Notes:

1. No dimensions to be scaled from this drawing.
2. All sizes to be checked on site and any discrepancies to be reported to the engineer.

LEGEND:

- EXISTING CARRIAGEWAY
- EXISTING FOOTPATH
- EXISTING GRASS VERGE
- PROPOSED / UPGRADED FOOTPATH
- PROPOSED GRASS AREAS
- PROPOSED TACTILE PAVING (UNCONTROLLED)
- PROPOSED TACTILE PAVING (CONTROLLED)
- PROPOSED PENCIL BOLLARDS.
- PROPOSED BLACK BOLLARDS.
- PROPOSED SLOPE IN FOOTPATH.

No.	Date	Issue / Revision	Chkd.
B	24/03/26	Section 38 Drawings	RK
A	10/03/26	Preliminary Design	RK

Project:

Safe Routes to School Scheme at Scoil an Linbh Íosa, Prosperous.

Dwg. Title: Site Plan
Sheet 08 of 09

Dwg. No. 1009

Date: 24/03/2026

Drawn: R.K

Scale: NTS

Approved: G.K

- Preliminary
- Statutory
- For Tender
- For Construction

Transport, Mobility & Open Spaces Department

Senior Engineer - Mr. Donal Hodgins BA, BAI, CEng, MIEI.

Kildare County Council, Comhairle Chontae Cill Dara
Áras Chill Dara, Devoy Park, Naas, Co.Kildare
T:+353-45-980424 F:+353-45-980420 E: roads@kildarecoco.ie